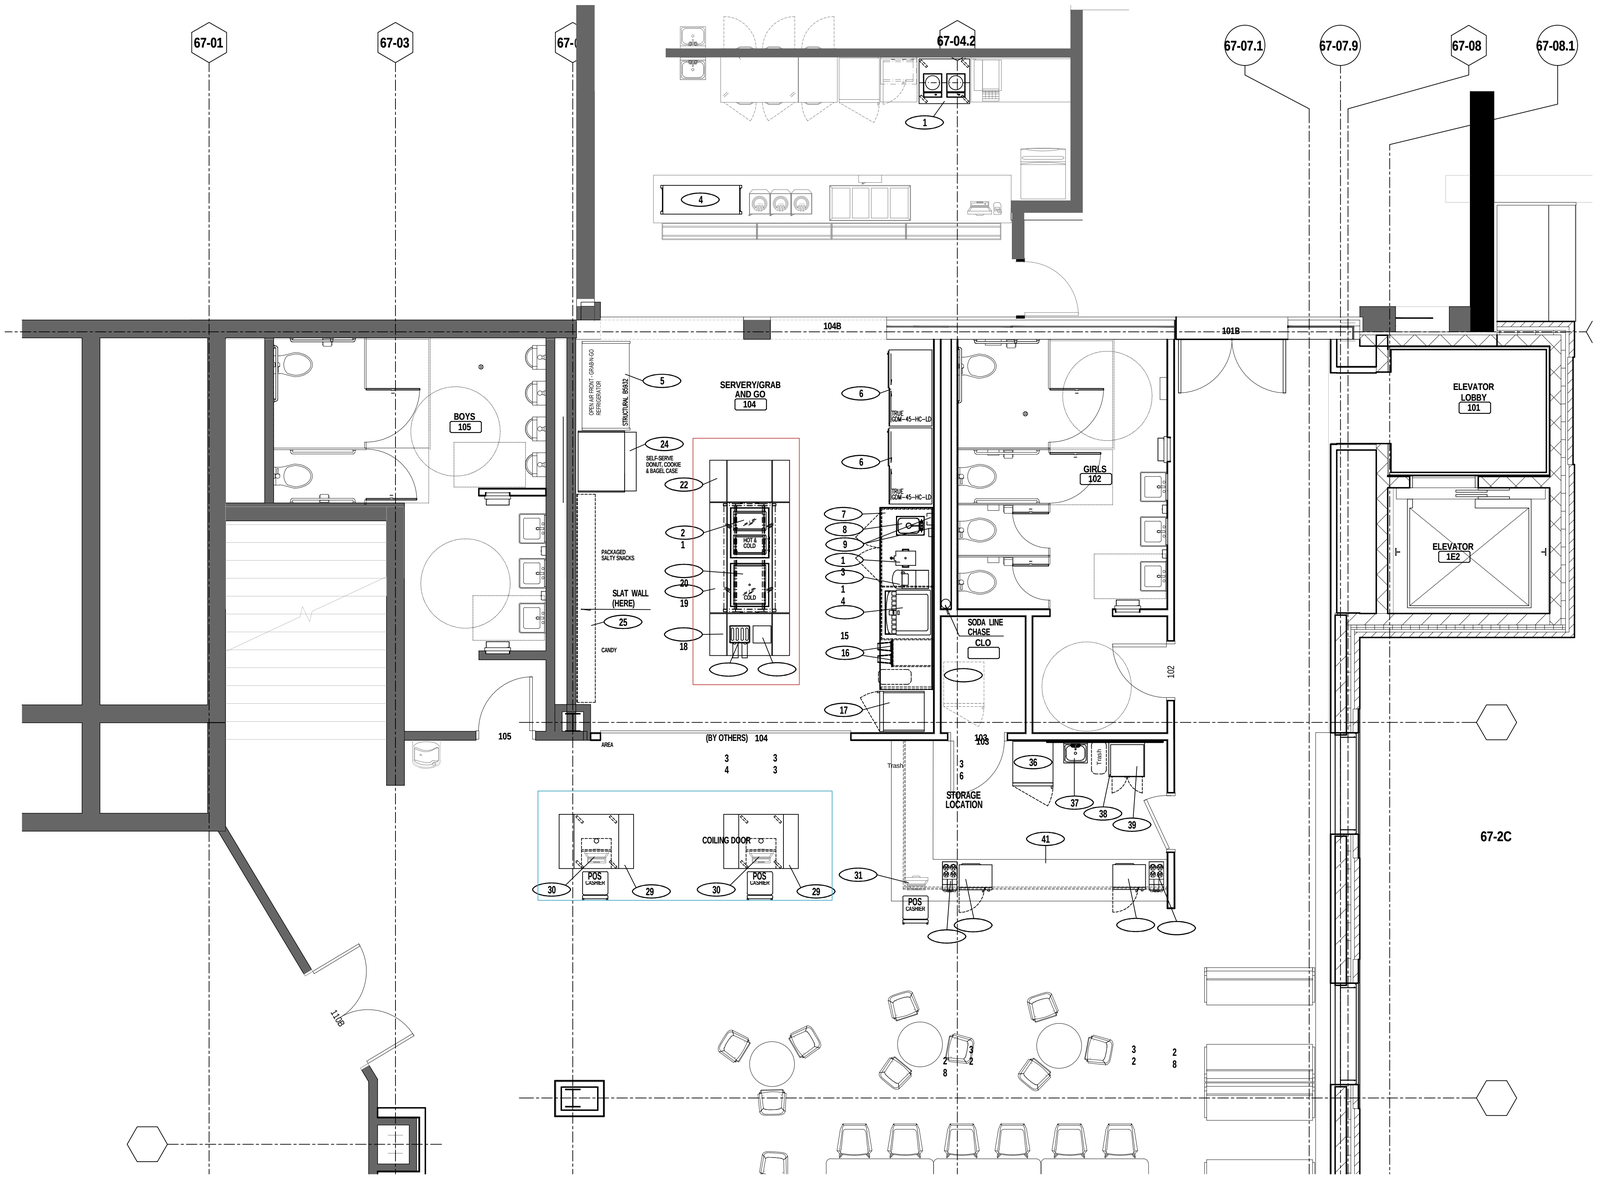

EDGEWOOD HIGH SCHOOL - MADISON, WI

ITEM or NO	QTY	EQUIPMENT NAME GRAB-N-GO REMODELING
1	1	MOBILE INDUCTION STATION
2	--	SPARE NUMBER
3	--	SPARE NUMBER
4	1	TRIPLE TIER SLANTED HEATED SHELVES
5	1	OPEN AIR CURTAIN GRAB-N-GO CASE
6	2	SLIDING DOOR BEVERAGE MERCHANDISERS
7	1	BEVERAGE COUNTER
8	1	DROP-IN HAND AND CLEAN-UP SINK
9	1	SOAP AND PAPER TOWEL DISPENSER (BY OWNER)
10	--	SPARE NUMBER
11	--	SPARE NUMBER
12	--	SPARE NUMBER
13	1	SEASONAL BEVERAGE MACHINE (ICED TEA OR HOT CHOCOLATE)
14	1	CONCENTRATE STYLE CAPPUCCINO OR COFFEE MACHINE
15	1	ICE AND SODA MACHINE
16	1	CUP AND LID DISPENSER
17	1	REACH-IN GLASS DOOR DISPLAY FREEZER
18		
19		
20		
21		
22		
23	1	SPARE NUMBER
24	1	DOUBLE SIDED UTILITY TOP COUNTER
25	1	DOUBLE SIDED CHEF'S WORK COUNTER
26	1	SLAT WALL DISPLAY SYSTEM
27	1	SPARE NUMBER
28	1	DROP-IN REFRIGERATED COLD PAN
29	1	SPARE NUMBER
30	1	DROP-IN HOT OR COLD WELL (DUAL PURPOSE)
31	2	CUTLERY BINS,NAPKIN AND CONDIMENT PACKET ORGANIZERS
32	1	DOUBLE SIDED UTILITY TOP COUNTER
	2	DUAL SIDED CASHIER'S COUNTERS
	2	POINT OF SALE MACHINES (BY OWNER)
	1	POINT OF SALE MACHINE (BY OWNER)
	2	MICROWAVE OVENS
33	1	MANUAL BAGEL SLICER
34	1	4 - SLICE TOASTER
35	--	SPARE NUMBER
36	1	GLASS-DOOR BEVERAGE COOLER (EXISTING, RELOCATED)
37	1	HAND SINK
38	1	MOBILE POPCORN POPPER STAND
39	1	POPCORN POPPER (EXISTING, RELOCATED)
40	--	SPARE NUMBER
41	1	CONCESSIONS AND CONDIMENT COUNTER (BY MILLWORK CONTRACTOR)
42	--	SPARE NUMBER
43	--	SPARE NUMBER

All drawings and specifications are property of Kavanaugh Restaurant Supply, Inc. and shall not be used on any other work nor be disclosed to a person for any use whatsoever without written permission. Dimensions to be verified at the job site.

EST 1987
Kavanaugh
RESTAURANT SUPPLY
2920 Bryant Road Madison, WI 53713 608-271-8514

EDGEWOOD HIGH SCHOOL - SERVERY AREA REMODEL

FOOD SERVICE EQUIPMENT LAYOUT

PROJ MGR KK
SCALE 1/4"=1'
DRWN BY RGF
PLOT DATE 01/11/2022

FS100