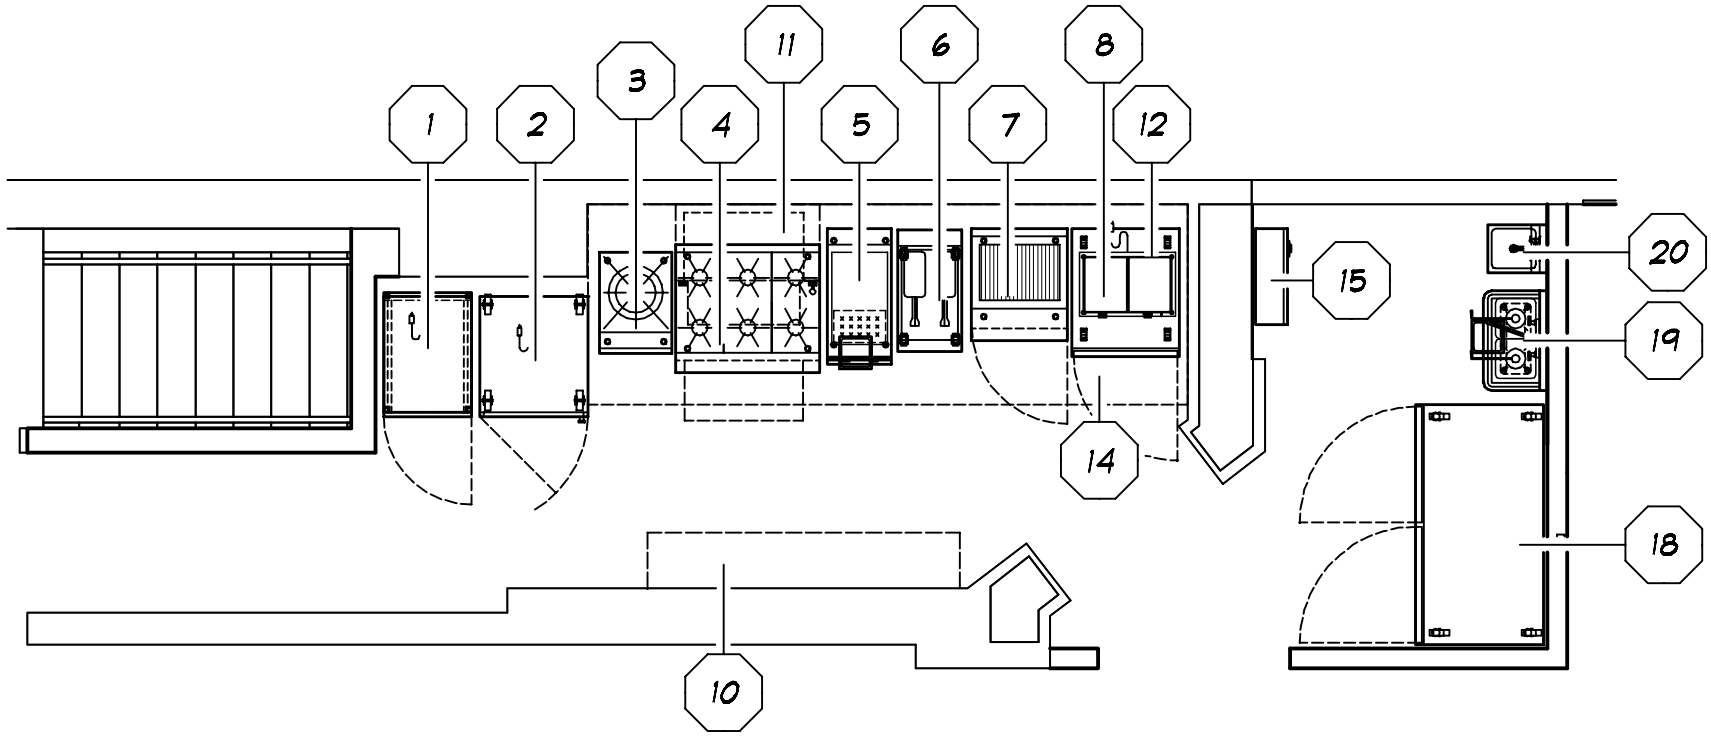

NS-MTZ14

FDi

MTZ12
NAOMI SOBEL

PLAN VIEW

MTZ - KITCHEN

07-29-21