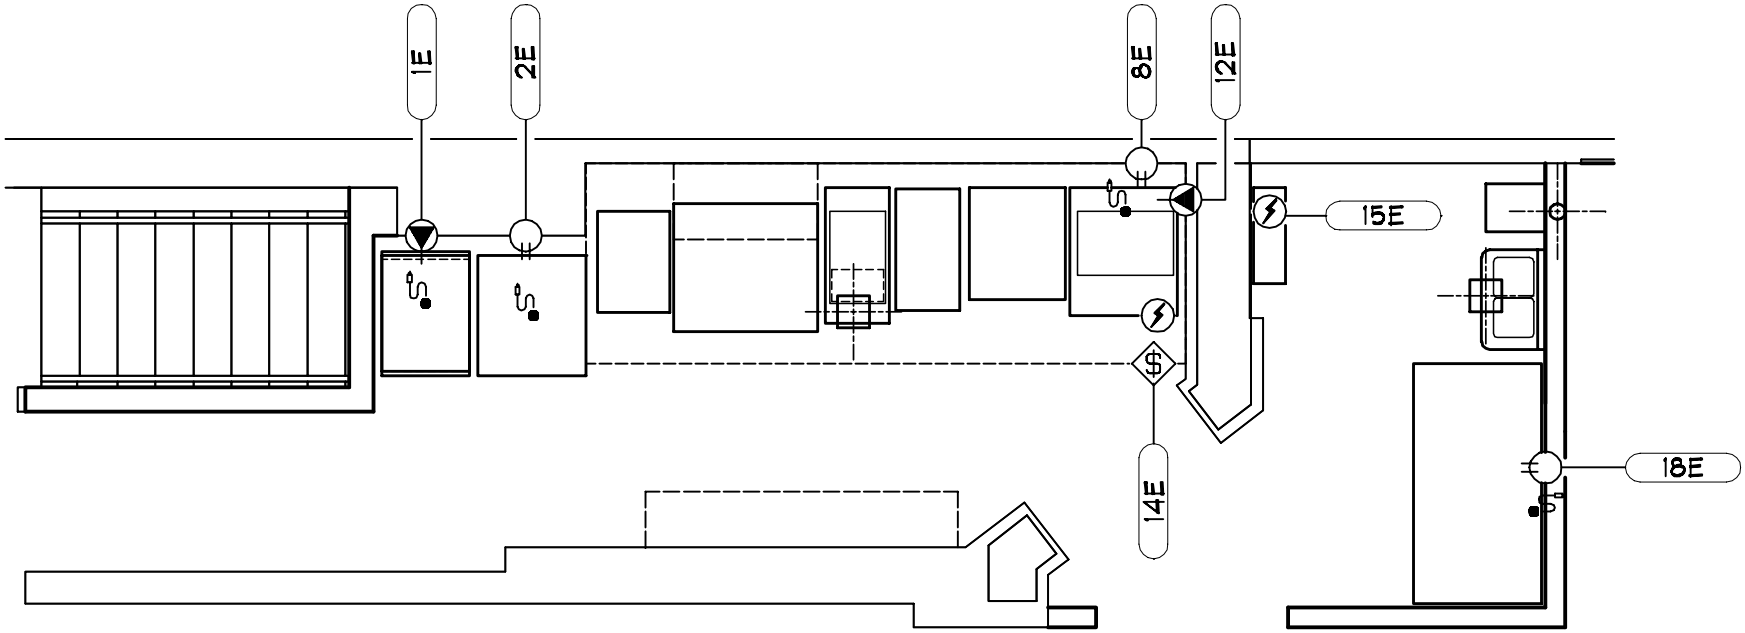

ELECTRICAL SYMBOL SCHEDULE

CORD SET	DUPLEX RECP	SINGLE RECP	CONV OUTLET	ALL CONVENIENCE OUTLETS TO BE DEDICATED CIRCUITS

AFF - ABOVE FINISHED FLOOR
AF - ABOVE FLOOR
AFIW - AF IN WALL
JBIW - JB IN WALL
JB - JUNCTION BOX
LI - LIGHT FIXTURE
RI - ROUGH IN
CP - CONNECTION POINT

SW - SWITCH
TP - TELEPHONE
DT - DSL TELEPHONE
IT - CAT5 INTERNET

NS-MTZ14

FDi

MTZ12
NAOMI SOBEL

ELECTRICAL

MTZ - KITCHEN

07-29-21